



MAHALAXMI

GROUP

— a tradition of trust —



"Pioneering Landscapes for a Better Tomorrow."





WHERE SERENITY FILLS EVERY CORNER

Every corner of this elite gated community is filled with lush greens and tranquil environs. The beautifully landscaped campus offers a perfect prelude to your lavish Plots...

PLOT No.	Remaining Area in Sq.Mt	Area in Sq.ft
1	471.490	5075.11
2 TO 9	450.000	4843.80
10	457.280	4922.16
11	127.290	1370.15
12 TO 18	112.500	1210.95
19 & 20	135.000	1453.14
21 TO 27	112.500	1210.95
28	202.160	2176.05
29	274.470	2954.39
30	232.100	2498.32
31	149.780	1612.23
32 to 34	142.500	1533.87
35	135.000	1453.14
36 TO 38	105.000	1130.22
39 TO 41	97.500	1049.49
42	141.080	1518.59
43	169.320	1822.56
44 TO 50	105.000	1130.22
51 & 52	135.000	1453.14
53	149.780	1612.23
54	155.030	1668.74
55 TO 60	147.250	1585.00
61	188.860	2032.89
62	133.810	1440.33
63 TO 66	120.000	1291.68
67 TO 70	144.000	1550.02
71	136.280	1466.92
72	145.280	1563.79
73 TO 78	153.000	1646.89
79 & 80	144.500	1555.40
81	132.040	1421.28
82	455.640	4904.51
83	147.600	1588.77
84	146.950	1581.77
85	146.300	1574.77
86	145.650	1567.78
87	145.010	1560.89
88	144.360	1553.89
89	144.000	1550.02
90 TO 93	144.000	1550.02
94	196.550	2115.66
95	640.820	6897.79
96	471.250	5072.54
97	468.290	5040.67
98	170.100	1830.96
99	217.080	2336.65

Layout Plan



Amenities



"Pioneering Landscapes for a Better Tomorrow."



Yoga Park



Paver Block



Grandparents Park



Jogger's Park



Kids Park



Meditation Center



Underground Electric Network



Long Sports Park



Pollution Control
Sewage Treatment
Plant




Rain Harvesting



Drainage



Water Pipe Line

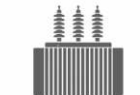

Transformer



Quite And
Calm Area



Street Light



Entrance Deck
& Garden




Open Space
Compound Wall



Internal Cement
Concrete Road



Location Map (not to scale)

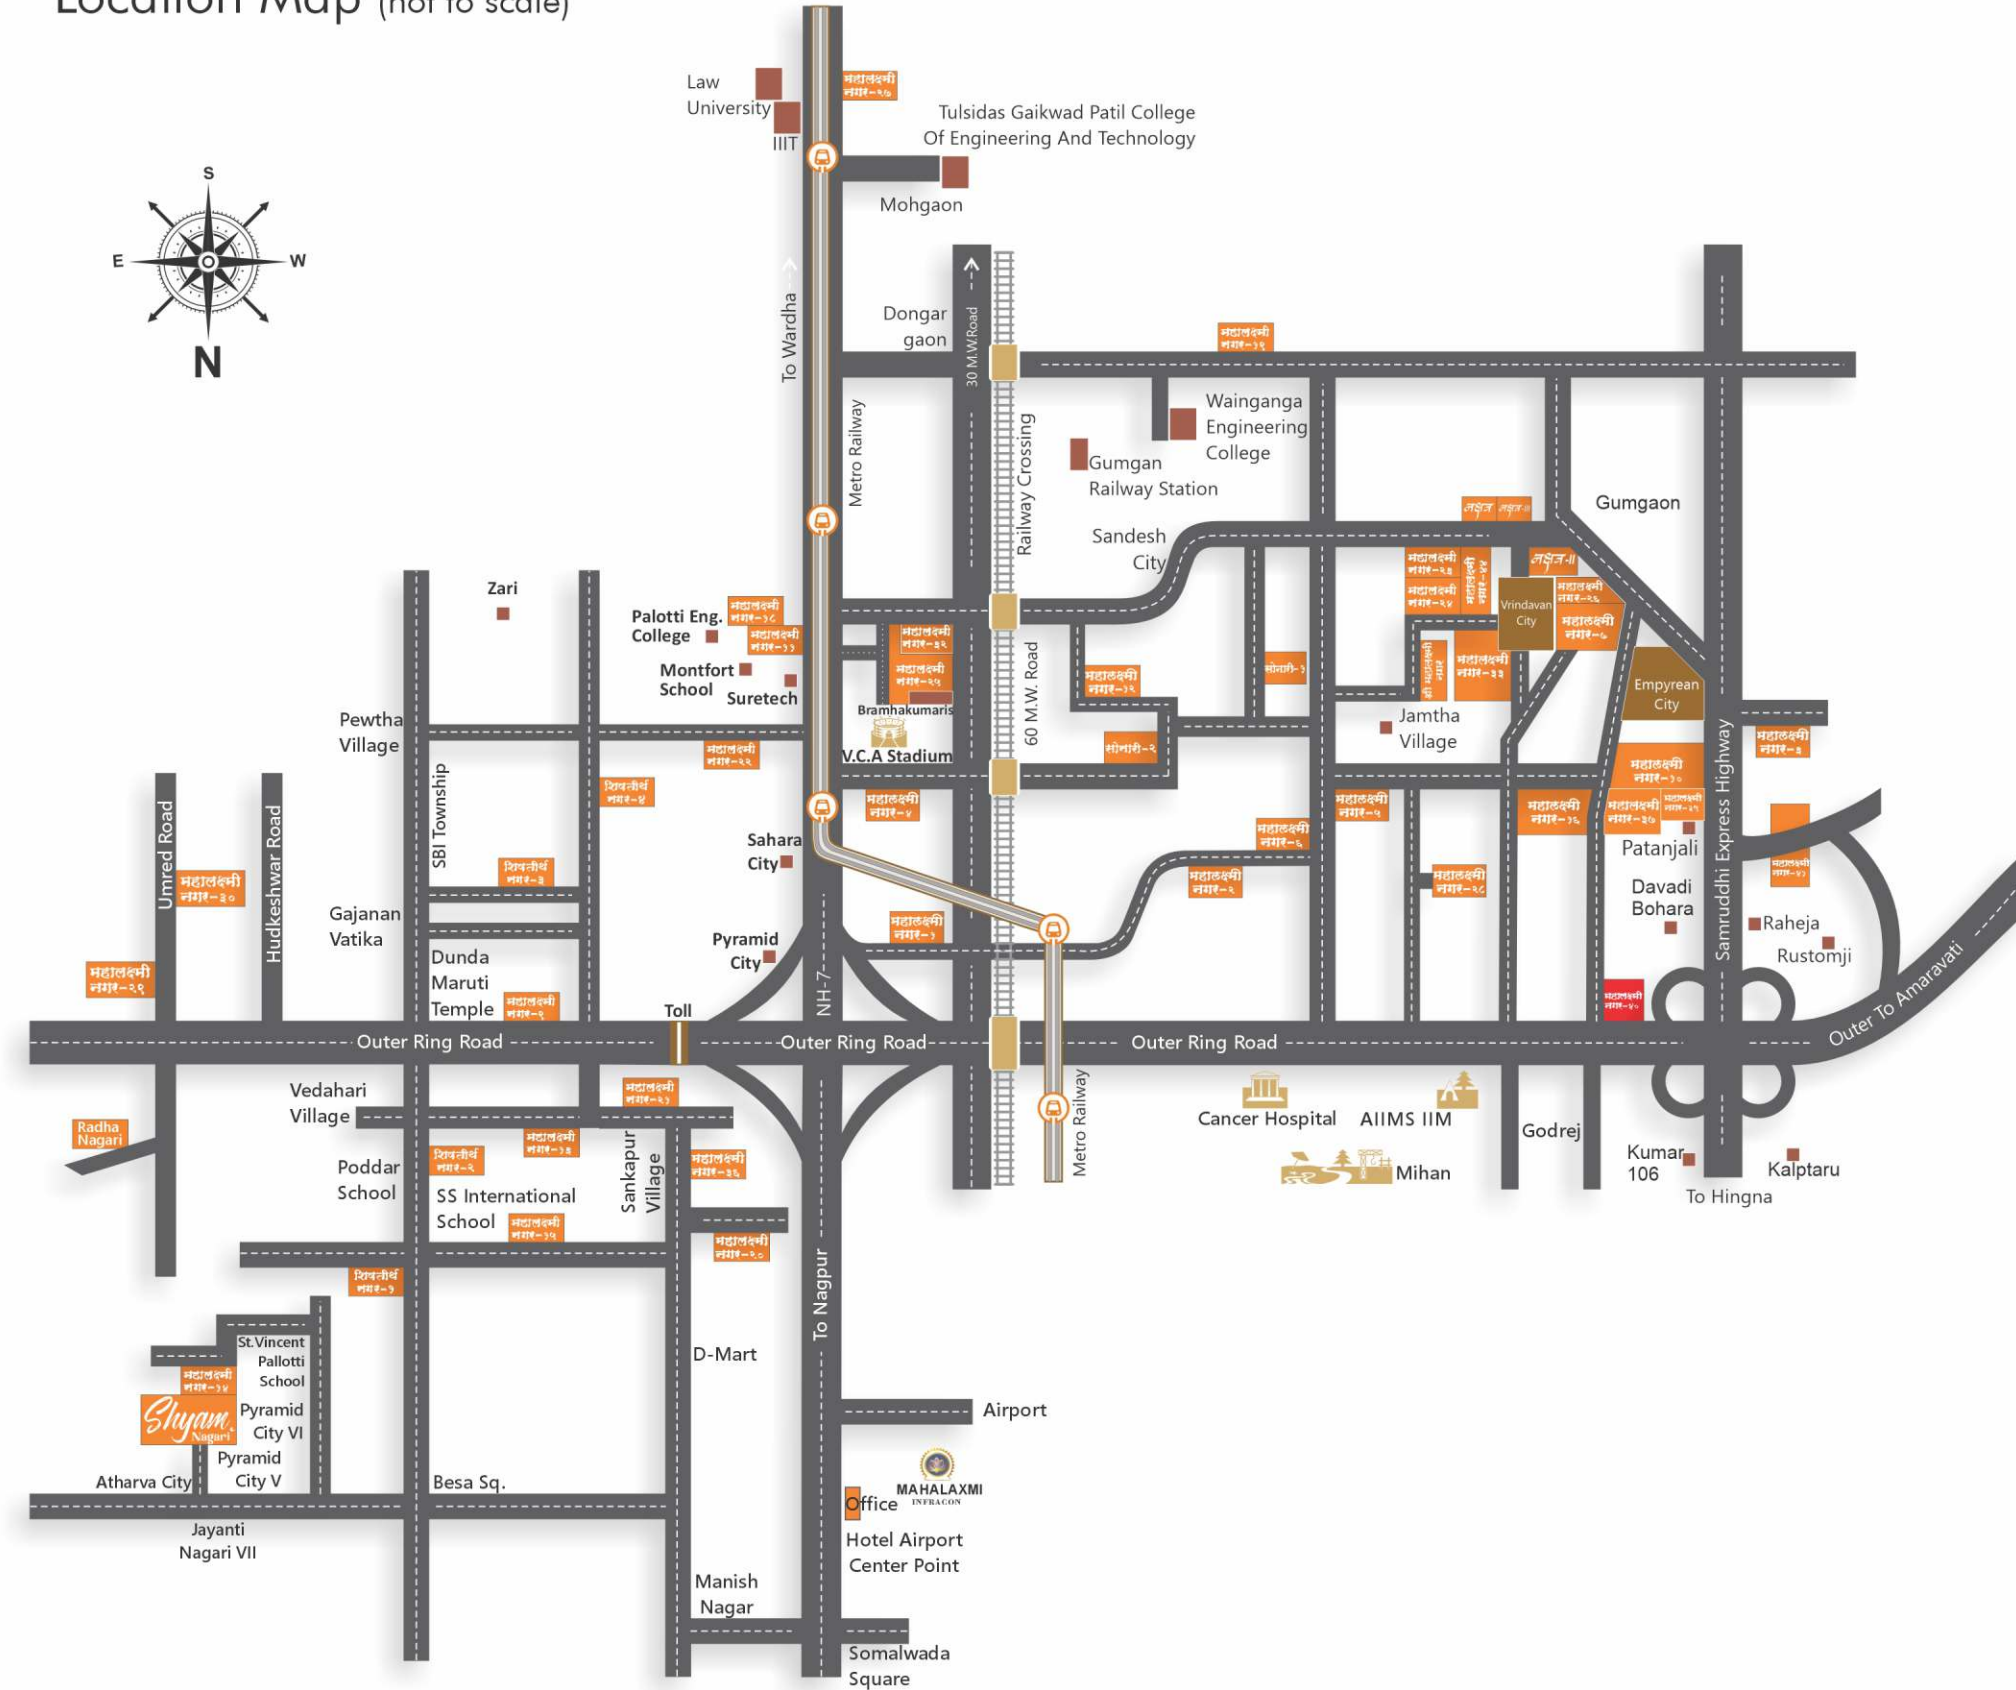

Site Address: Mahalaxmi Nagar-40, PH. NO. 72, KH. NO. 43/2/A, 43/1/A, 43/4, Mouza-Kotewada. Tah.-Hingna. Dist. Nagpur.



MAHALAXMI GROUP

— a tradition of trust —

Head Office : –

N-103,104, Laxmivihar Apartment,
Beside Hotel Airport Center Point, Wardha Road, Somalwada, Nagpur-440025.

Branch Office : -

Flat No. 201, Pioneer Sunshine-2, KT Nagar, Near Domino's Pizza, Katol Road, Nagpur-440013

Email : mahalaxmidevelopers14@gmail.com

Website : www.mahalaxmidevelopers.com

MAHARERA
Registration No.
P50500076800



maharera.mahaonline.gov.in

